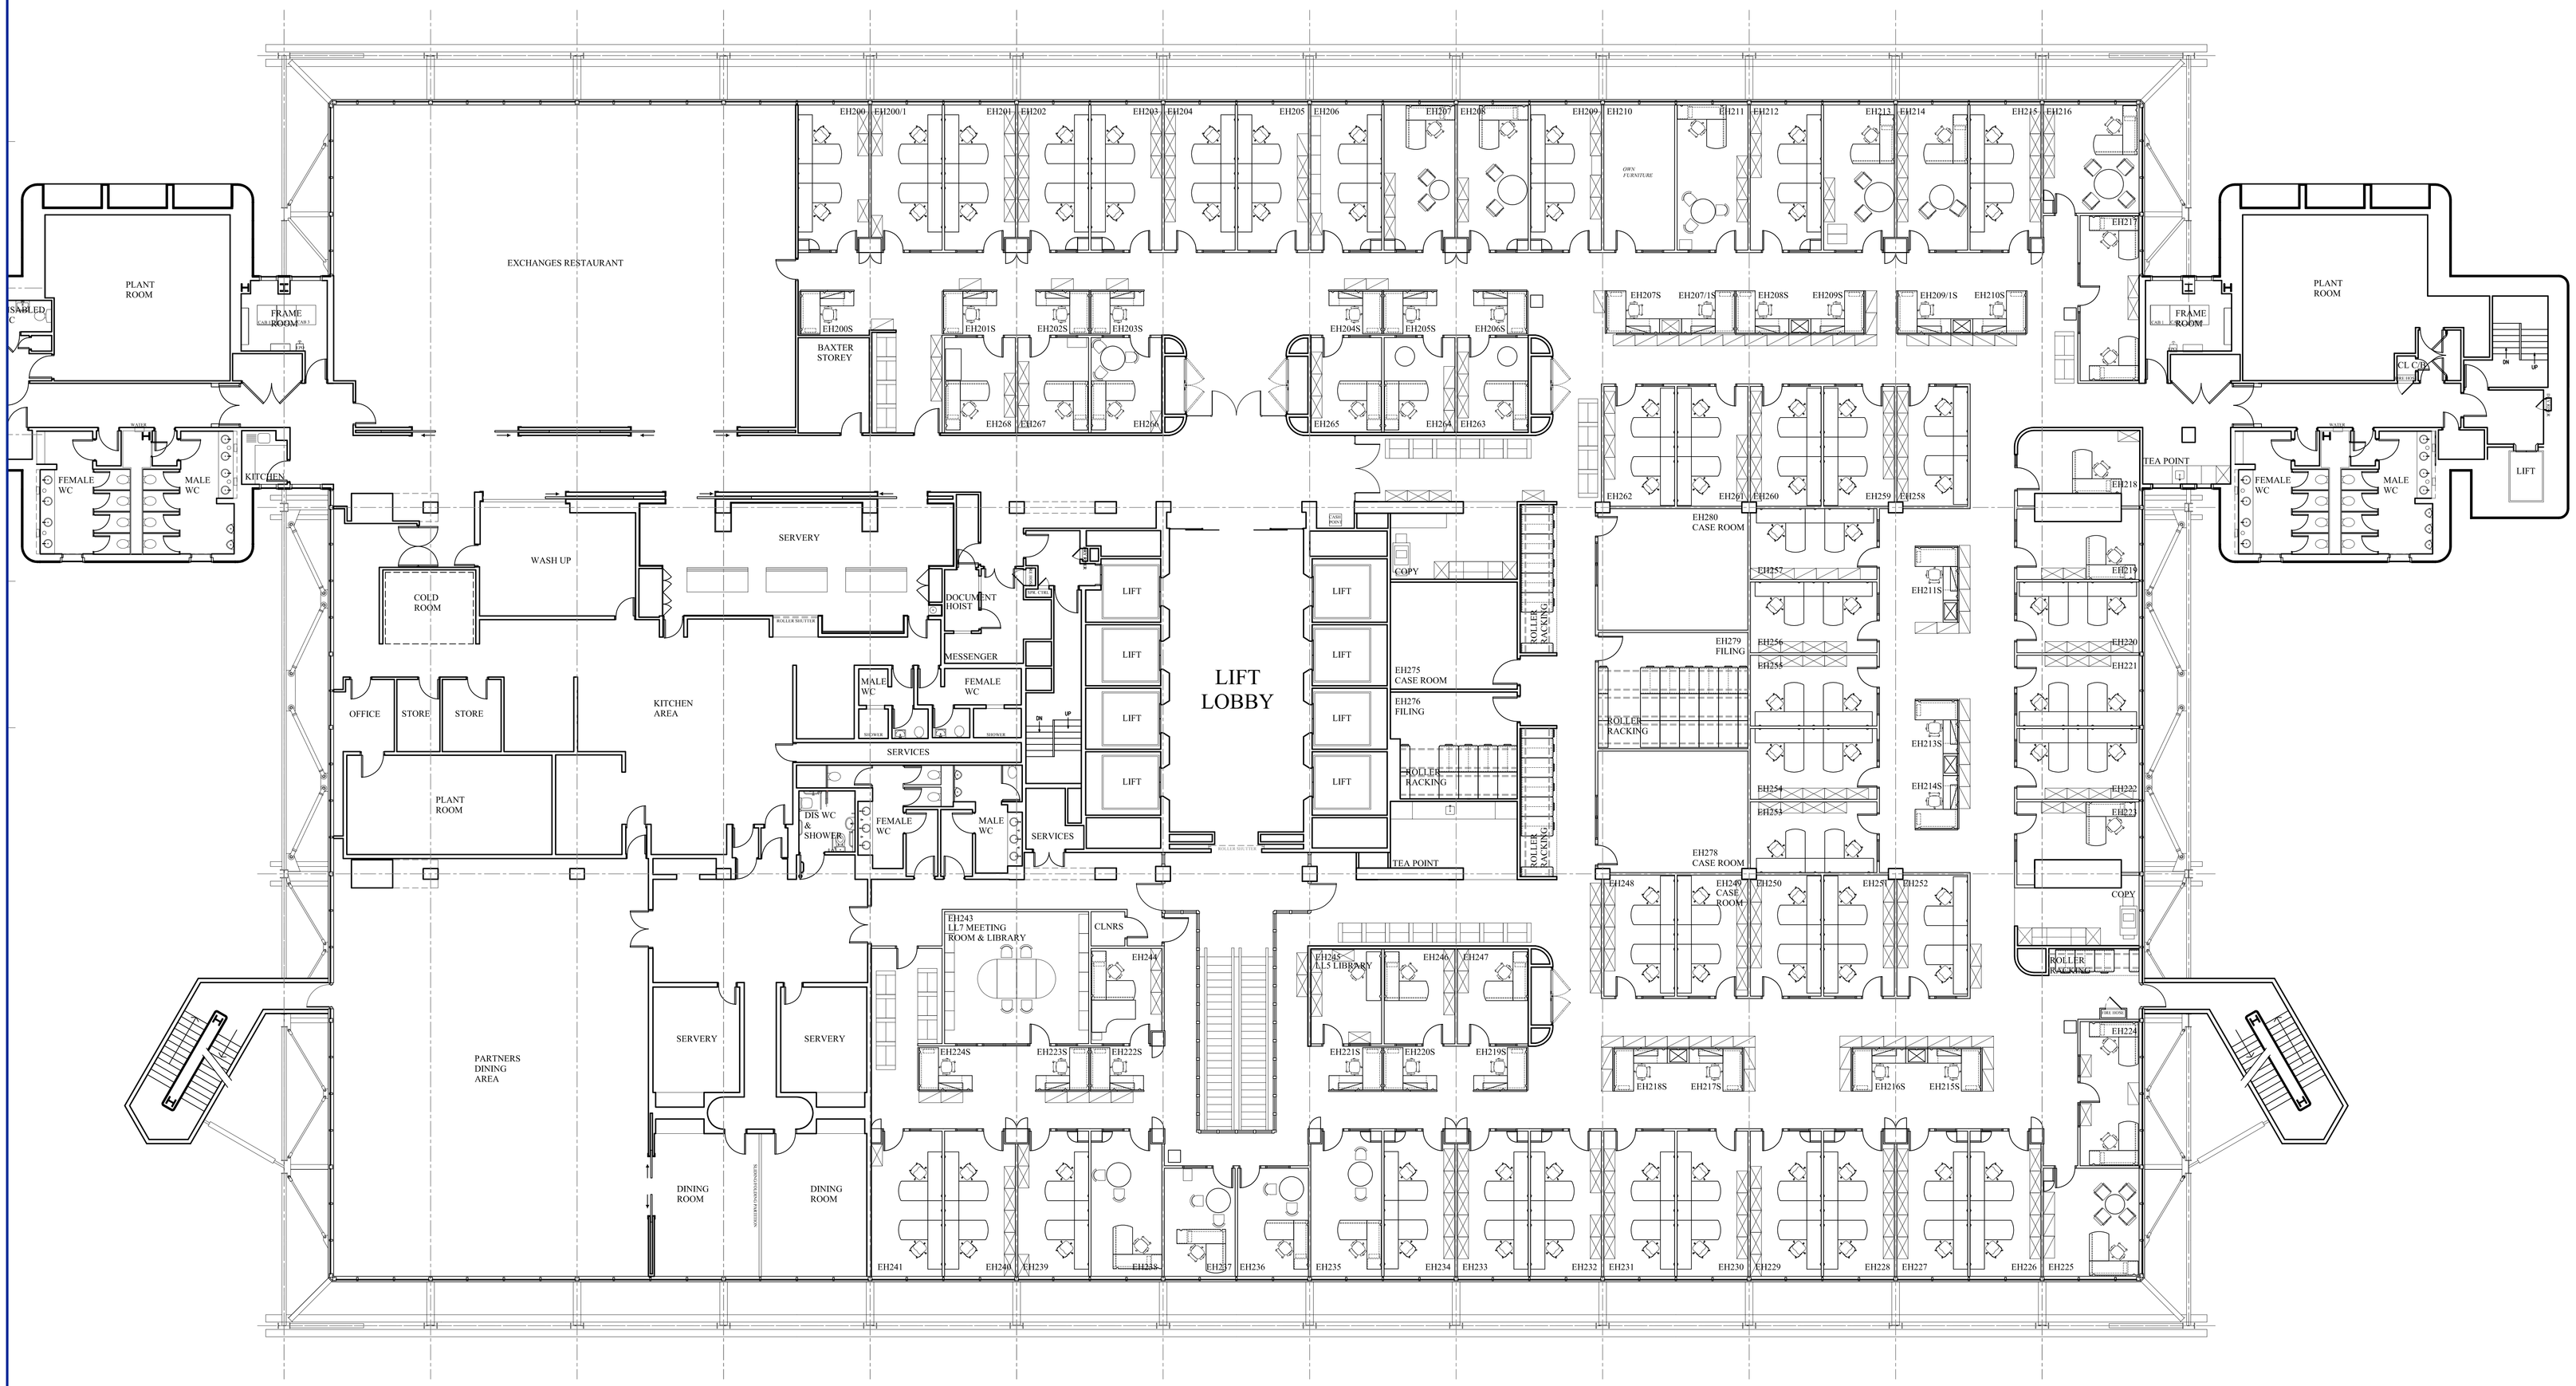

NOTES

1. GODFREY PARTNERSHIP HAVE TAKEN ALL MEASUREMENTS AS ACCURATE AS POSSIBLE. ANY CRITICAL DIMENSIONS DEEMED NECESSARY SHOULD BE VERIFIED & CHECKED ON SITE BY CONTRACTOR.
2. MEASUREMENTS TAKEN TO FINISHED LINING UNLESS STATED.
3. EXACT BEAM POSITIONS NOT SURVEYED.
4. MANROLE/ FLOOR DUCTS NOT SURVEYED.
5. FURNITURE POSITIONS SHOWN AS INDICATIVE ONLY.

REV.	DATE	AMENDMENT	DRAWN
A	14.09.11	DRAWING UPDATED TO REFLECT STRUCTURAL & FURNITURE CHANGES, GP ADDRESS DETAILS UPDATED.	D.B.

Godfrey Partnership

24 Warwick Street
Rugby
Warwickshire
CV21 3DW

T 01788 551701
F
E info@godfreypartnership.co.uk
W www.godfreypartnership.co.uk

No. 1 The Courtyard
Pennsylfantney House
South Croydon
Surrey CR2 6aw

T 020 8660 4814
F 020 8667 0582

CLIENT
HERBERT SMITH

PROJECT ADDRESS
EXCHANGE HOUSE
PRIMROSE STREET
LONDON
EC2A 2HS

DRAWING TITLE
EXISTING 2ND FLOOR PLAN

DRAWN	CHECKED
R. HART	
SCALE ON A0 SHEET: 1:100	DATE: 21.04.09

DRAWING NO. EDB-EH-02 REV. A

DO NOT SCALE. ALL DIMENSIONS TO BE VERIFIED ON SITE